LEICHHARDT PARK

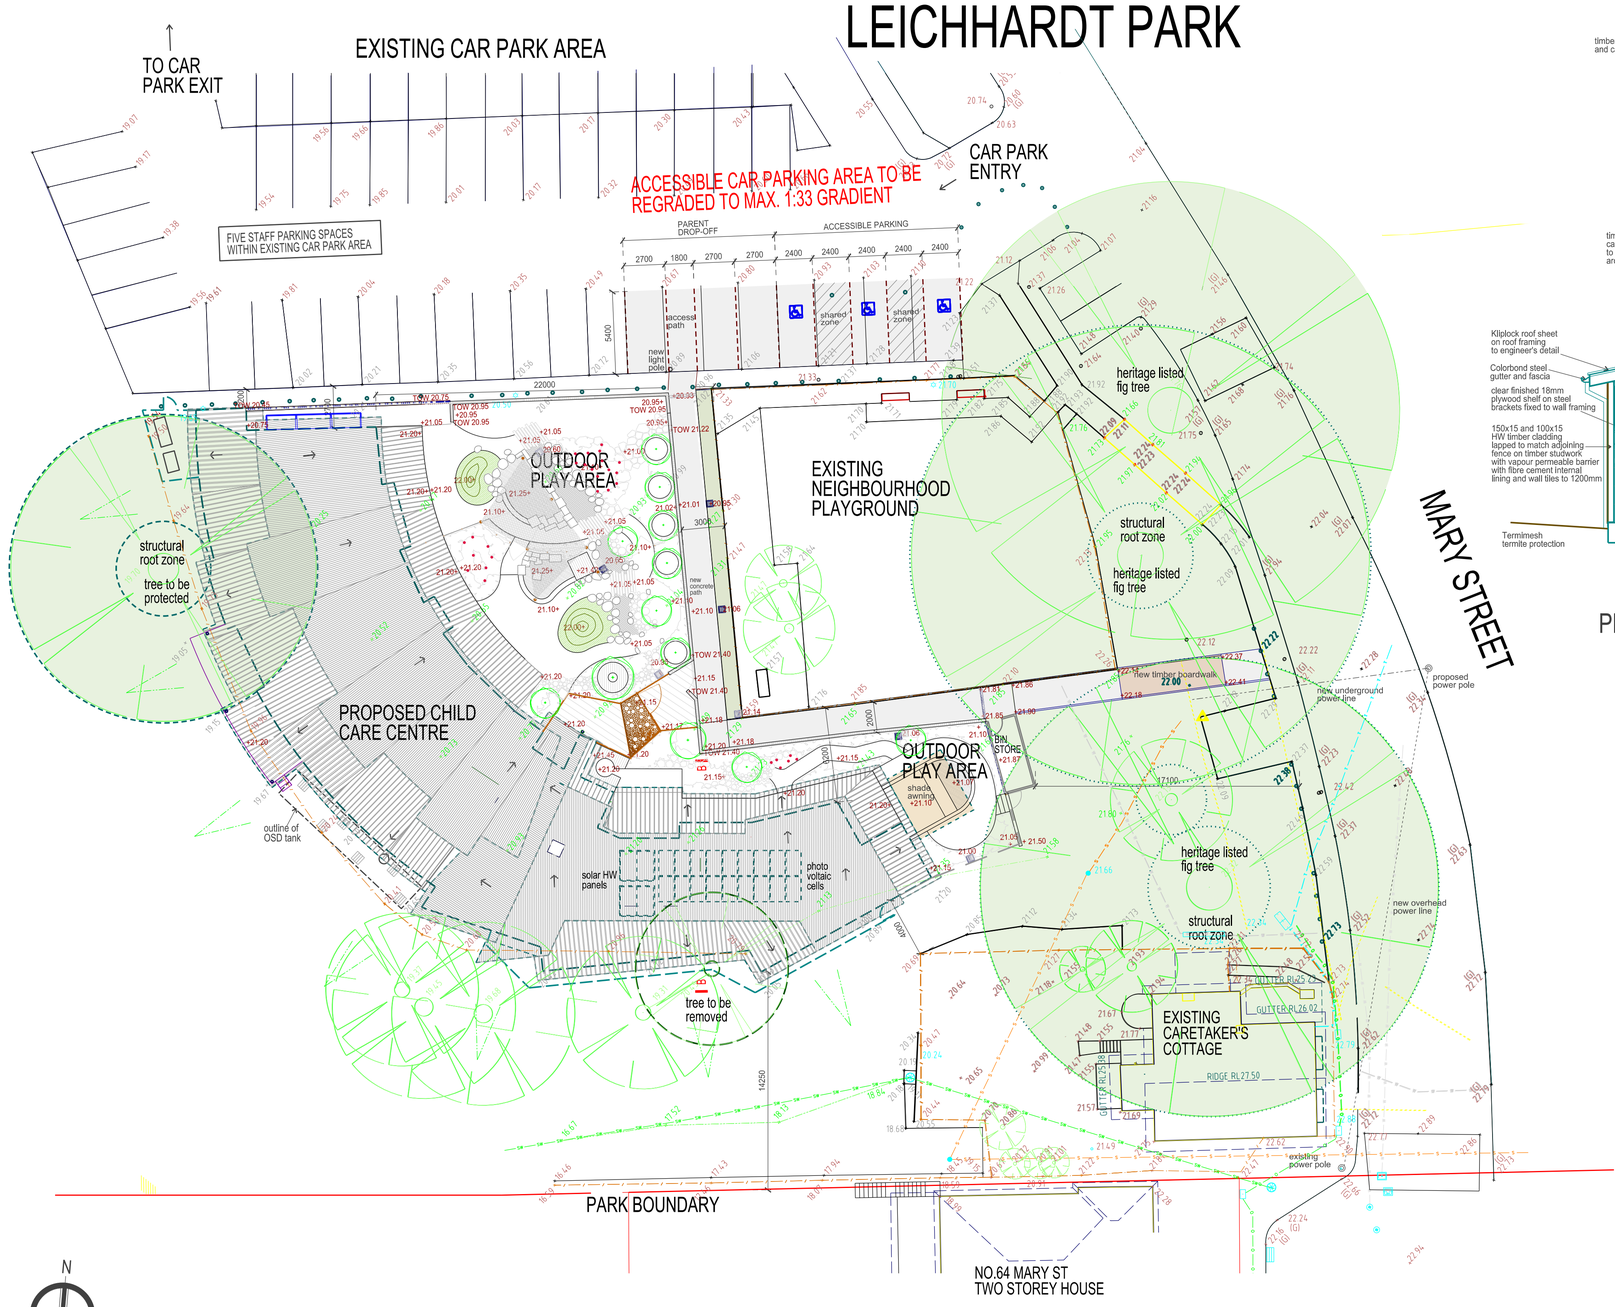

SITE PLAN 1:200

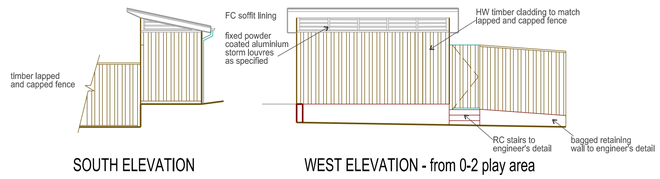

SOUTH ELEVATION

WEST ELEVATION - from 0-2 play area

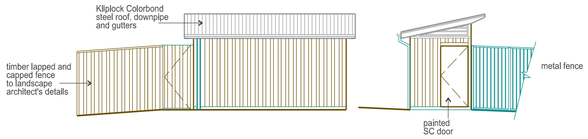

EAST ELEVATION - from Mary St

NORTH ELEVATION - from path

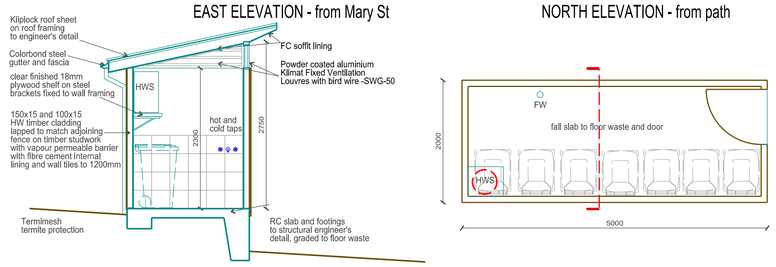

PROPOSED BIN STORE 1:100, 1:50

0 5m 10m 15m

SCALE 1:200 @ A1

Dillon & Savage Architects
40 Quinton Rd, Manly, 2095
Phone: (02) 9977 3714 Fax: (02) 9977 8215
email: dsarchs@bigpond.net.au

Client: LEICHHARDT COUNCIL

Project: Proposed Child Care Centre Leichhardt Park

Drawing: SITE PLAN BIN STORE

	Date	Amendment
E	16/7/15	CONSTRUCTION ISSUE
D	30/6/15	Entry path levels amended
C	6/5/15	Note added about accessible car park gradient
B	19/4/15	Issued for Tender
A	23/3/15	Issued for pre-tender estimate

Drawing No. 103 131 TD01

Issue: E

Date: March 2015

Scale: AS SHOWN

Drawn

Checked