LEICHHARDT PARK

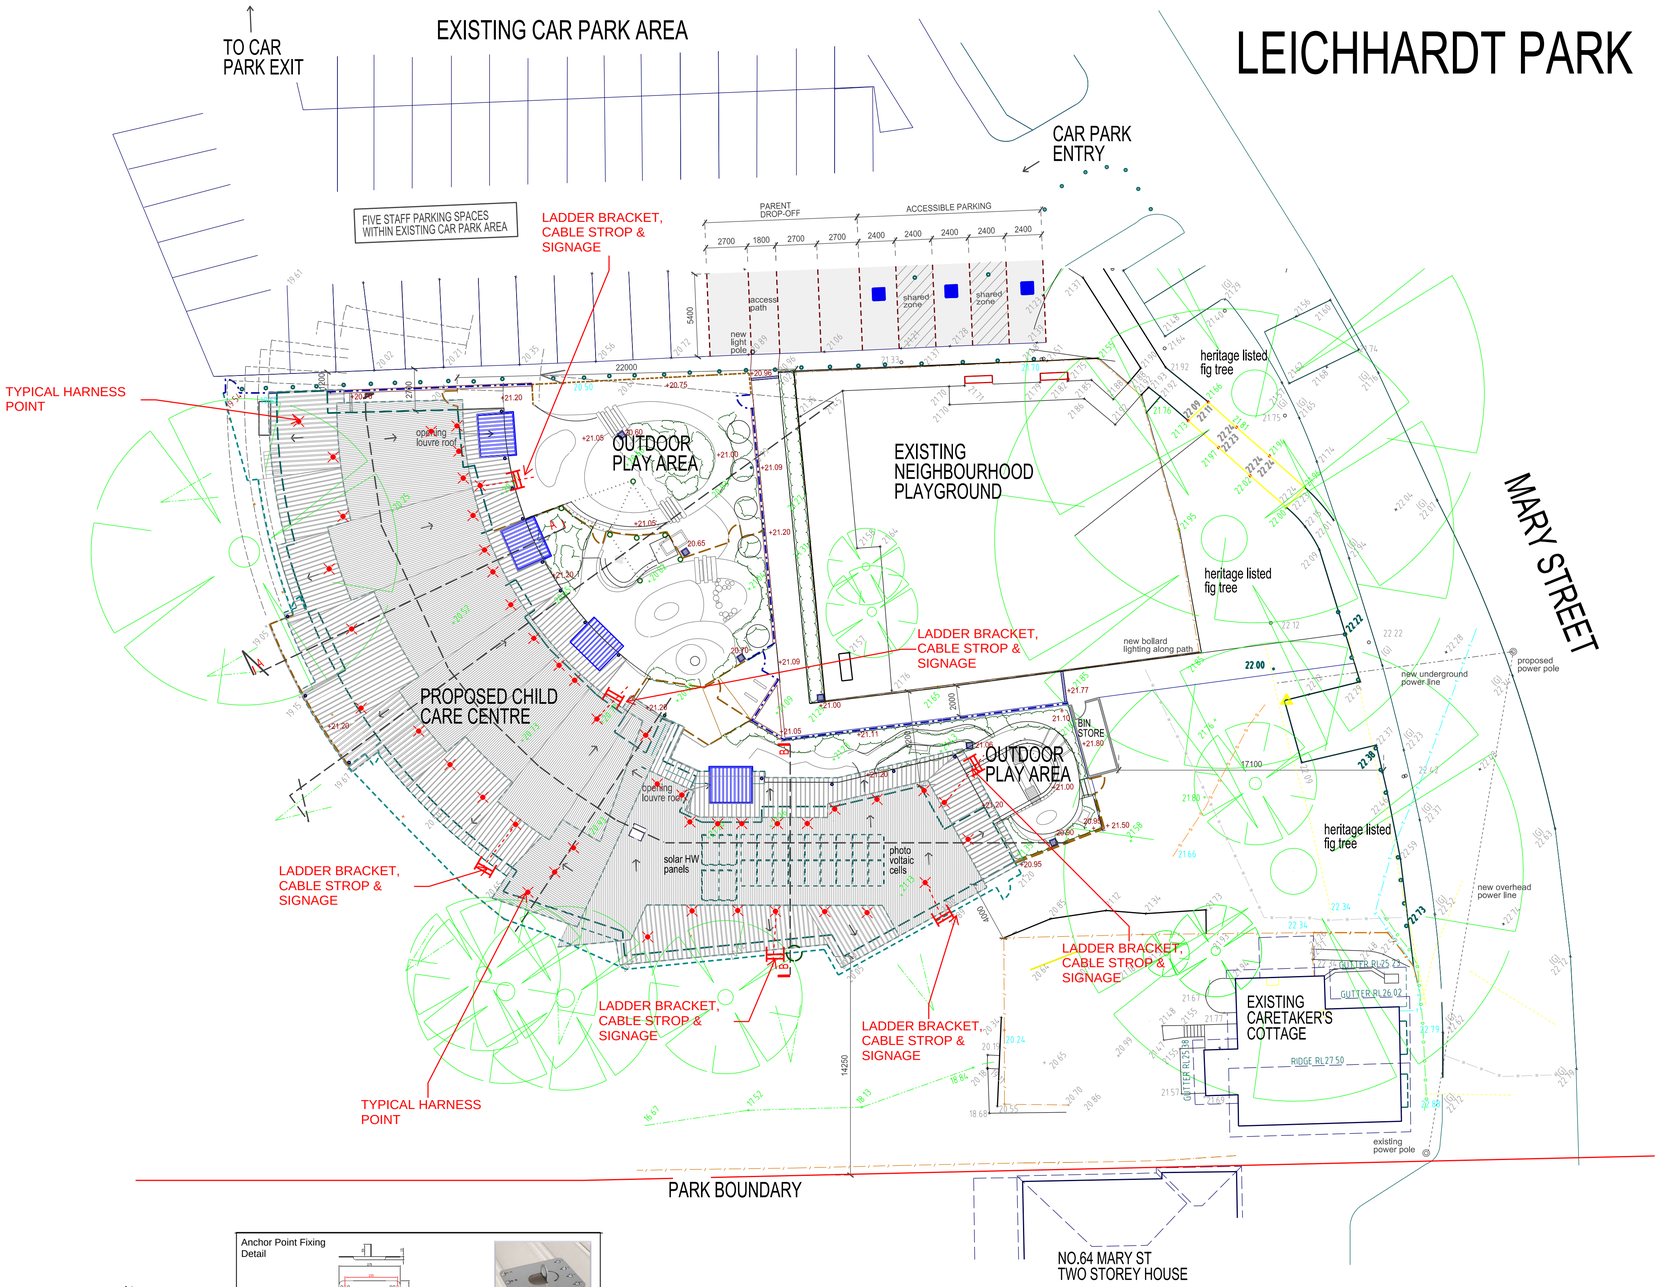

LOCALITY PLAN

SA141
SURFACE MOUNTED ANCHOR POINT TO SUIT KLIP-LOK & TRIMDEK ROOF PROFILE
15kN Low Profile and all fixings, not recommended for abseiling and work positioning applications

ST250
2.5M STAINLESS STEEL STROP
15kN

SA131
SURFACE MOUNTED ANCHOR POINT TO SUIT CORRUGATED, SPANDEK & LONGSPAN ROOF PROFILES
15kN Low Profile and all fixings, not recommended for abseiling and work positioning applications

HL902
INSTALLATION SIGN

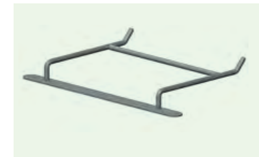

LB102
PERMANENT LADDER BRACKET
Roofsheet Mount (Corrugated), requires fixing kit (refer Appendix A) to attach to structure

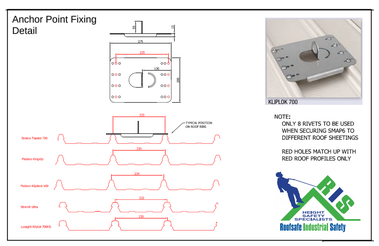

HEIGHT ACCESS SPECIALISTS
Partners in Safety

3 Bushells Place Wetherill Park NSW 2164
Australia.
Telephone: 61 (02) 8781 2100
Fax: 61 (02) 8781 2111
Email: estimating @rissafety.com
ABN: 46 008 445 458

LEGEND:

- Cable Strops for Safe Access from Portable Ladder
- Ladder Bracket ,roof Access points, including system Signs.
- Harness Anchor Point

0 5m 10m 15m
SCALE 1:200 @ A1

Dillon & Savage Architects
40 Quinton Rd, Manly, 2095
Phone: (02) 9977 3714 Fax: (02) 9977 8215
email: dsarchs@bigpond.net.au

Client: LEICHHARDT COUNCIL

Project: Proposed Child Care Centre Leichhardt Park

Drawing: ROOF FALL ARREST LAYOUT

B	16/7/15	CONSTRUCTION ISSUE
A	20/4/15	Issued for tender

Drawing No. TD16
Issue B
Date June 2014
Scale 1:200 @A1
Drawn
Checked