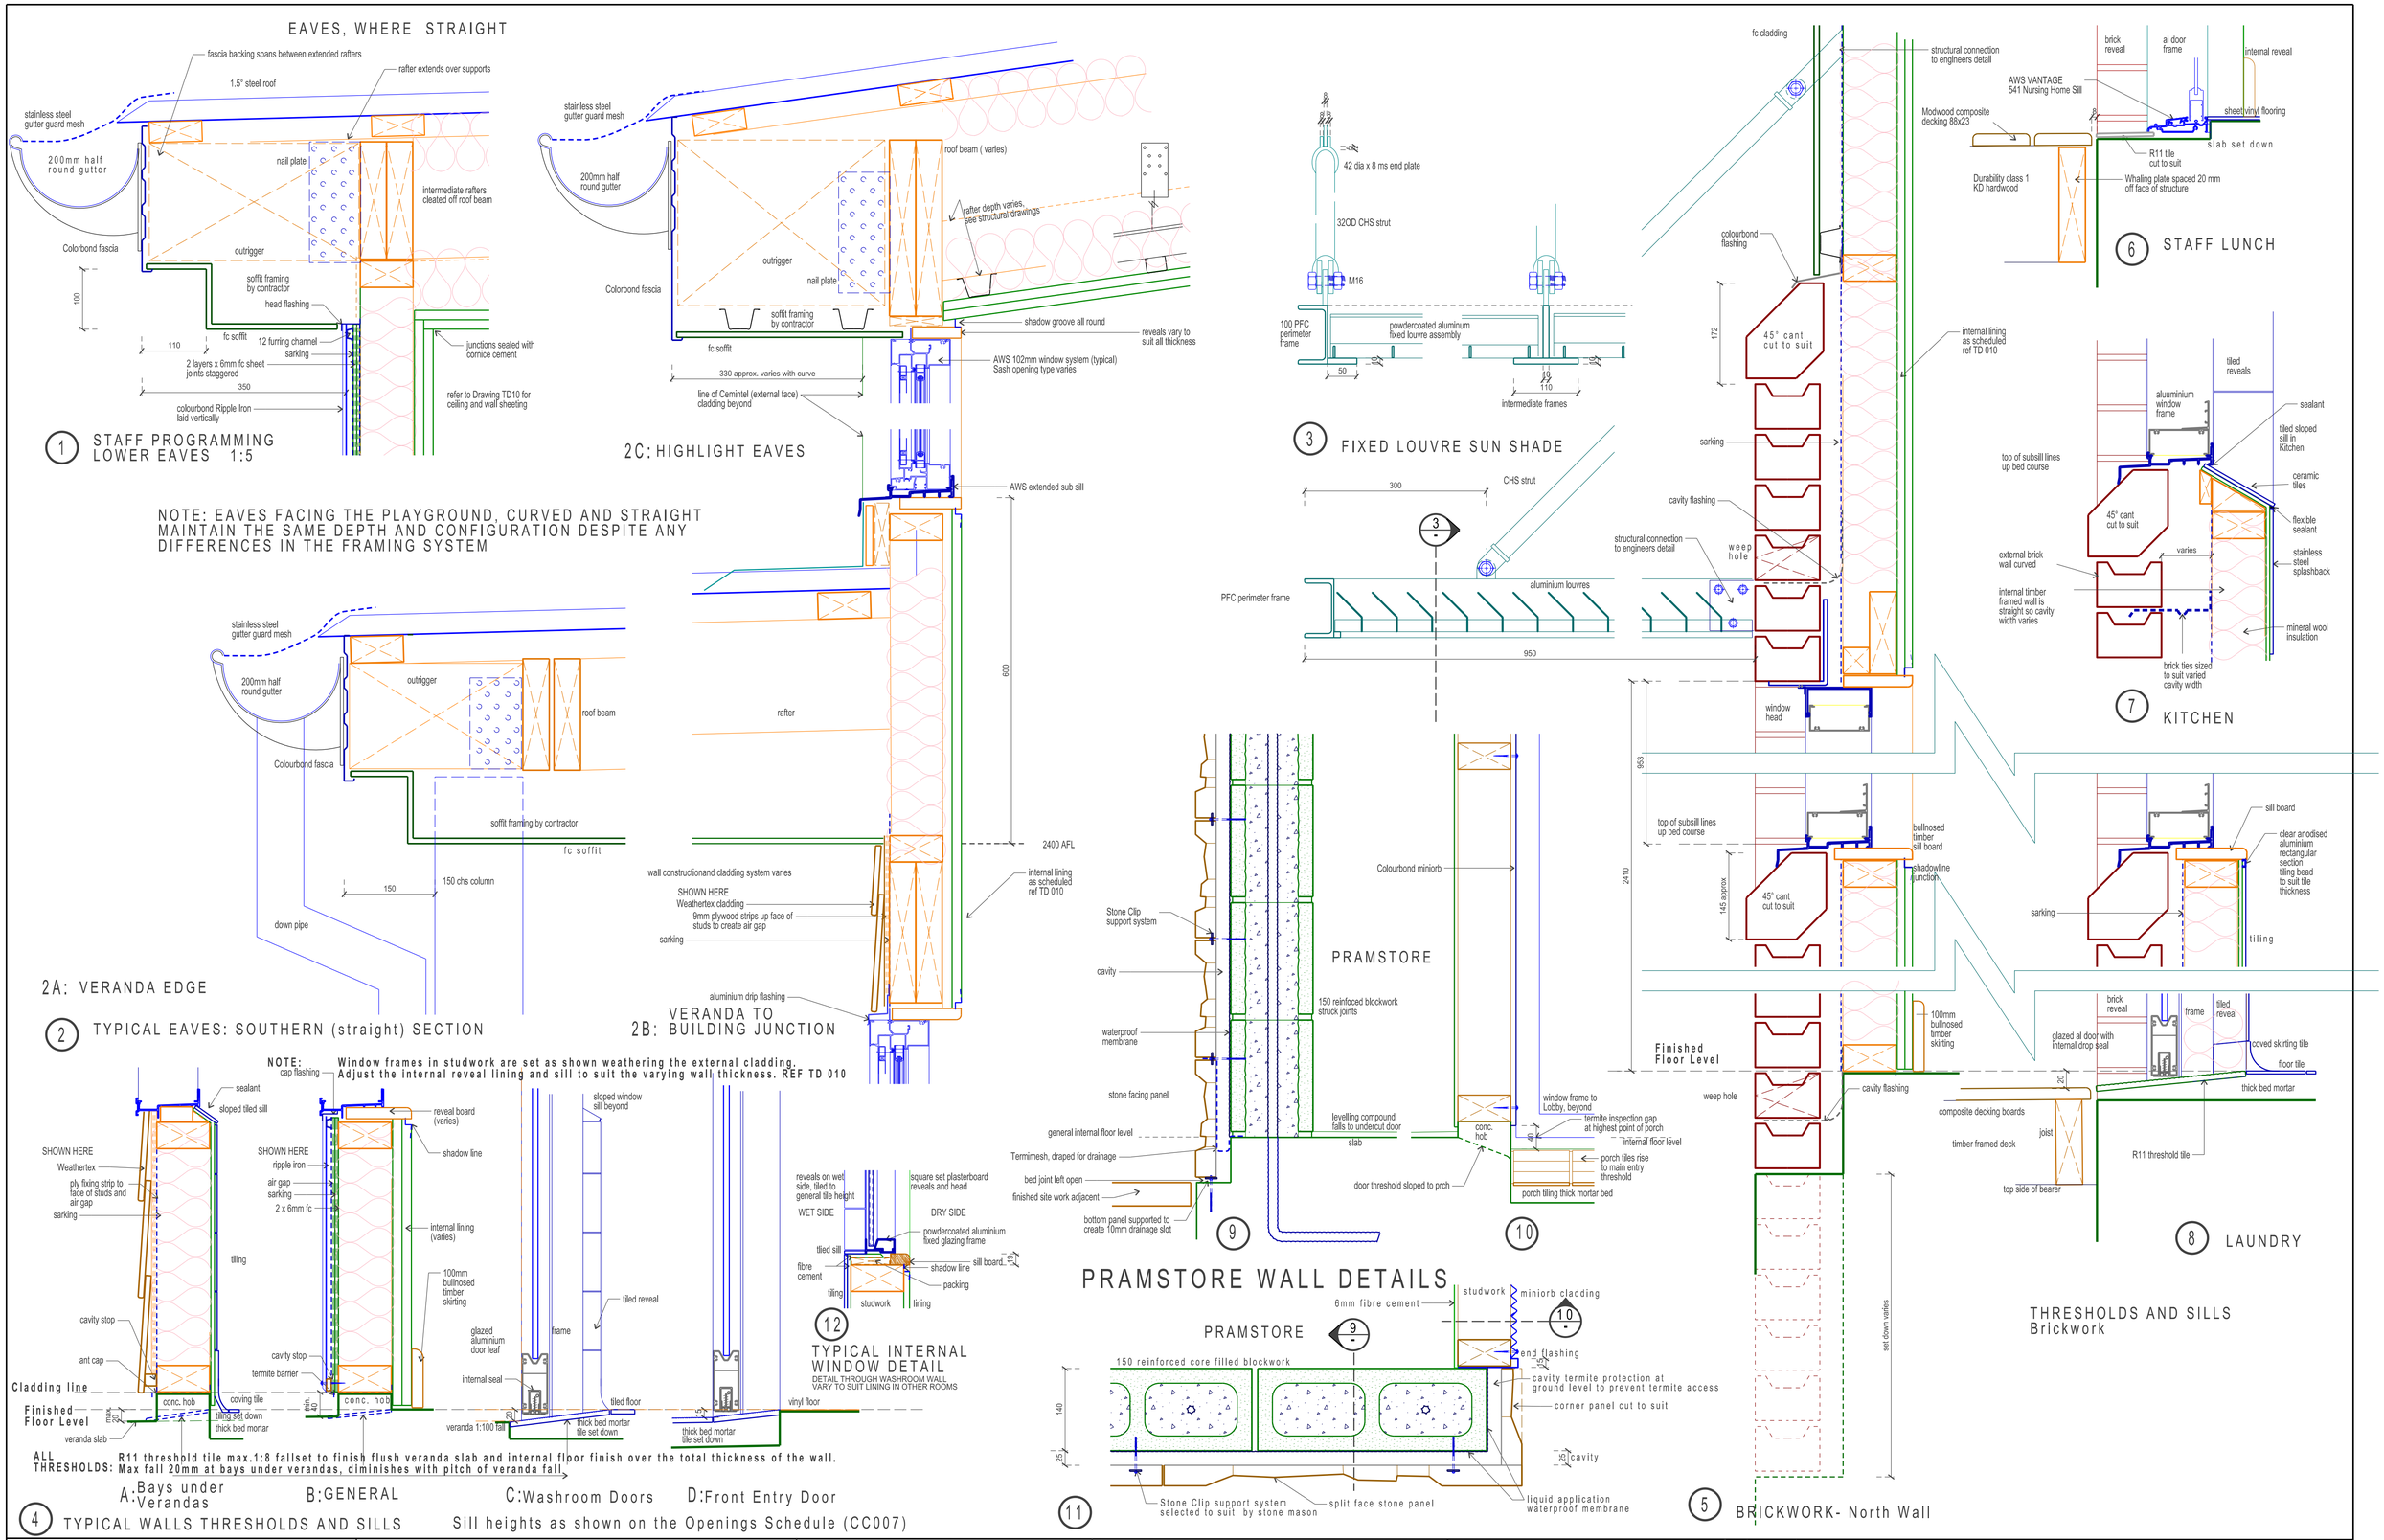

0 5m 10m 15m

SCALE 1:200 @ A1

Dillon & Savage Architects
40 Quinton Rd, Manly, 2095
Phone: (02) 9977 3714 Fax: (02) 9977 8215
email: dsarchs@bigpond.net.au

Client: LEICHHARDT COUNCIL

Project: Proposed Child Care Centre Leichhardt Park

Drawing: DETAILS 1

	Date	Amendment
C	16/7/15	CONSTRUCTION ISSUE
B	19/4/15	Issued for tender
A	23/3/15	Issued for pre-tender estimate

Drawing No. 103 131 TD18

Issue: C

Date: March 2015

Scale: 1:5

Drawn

Checked