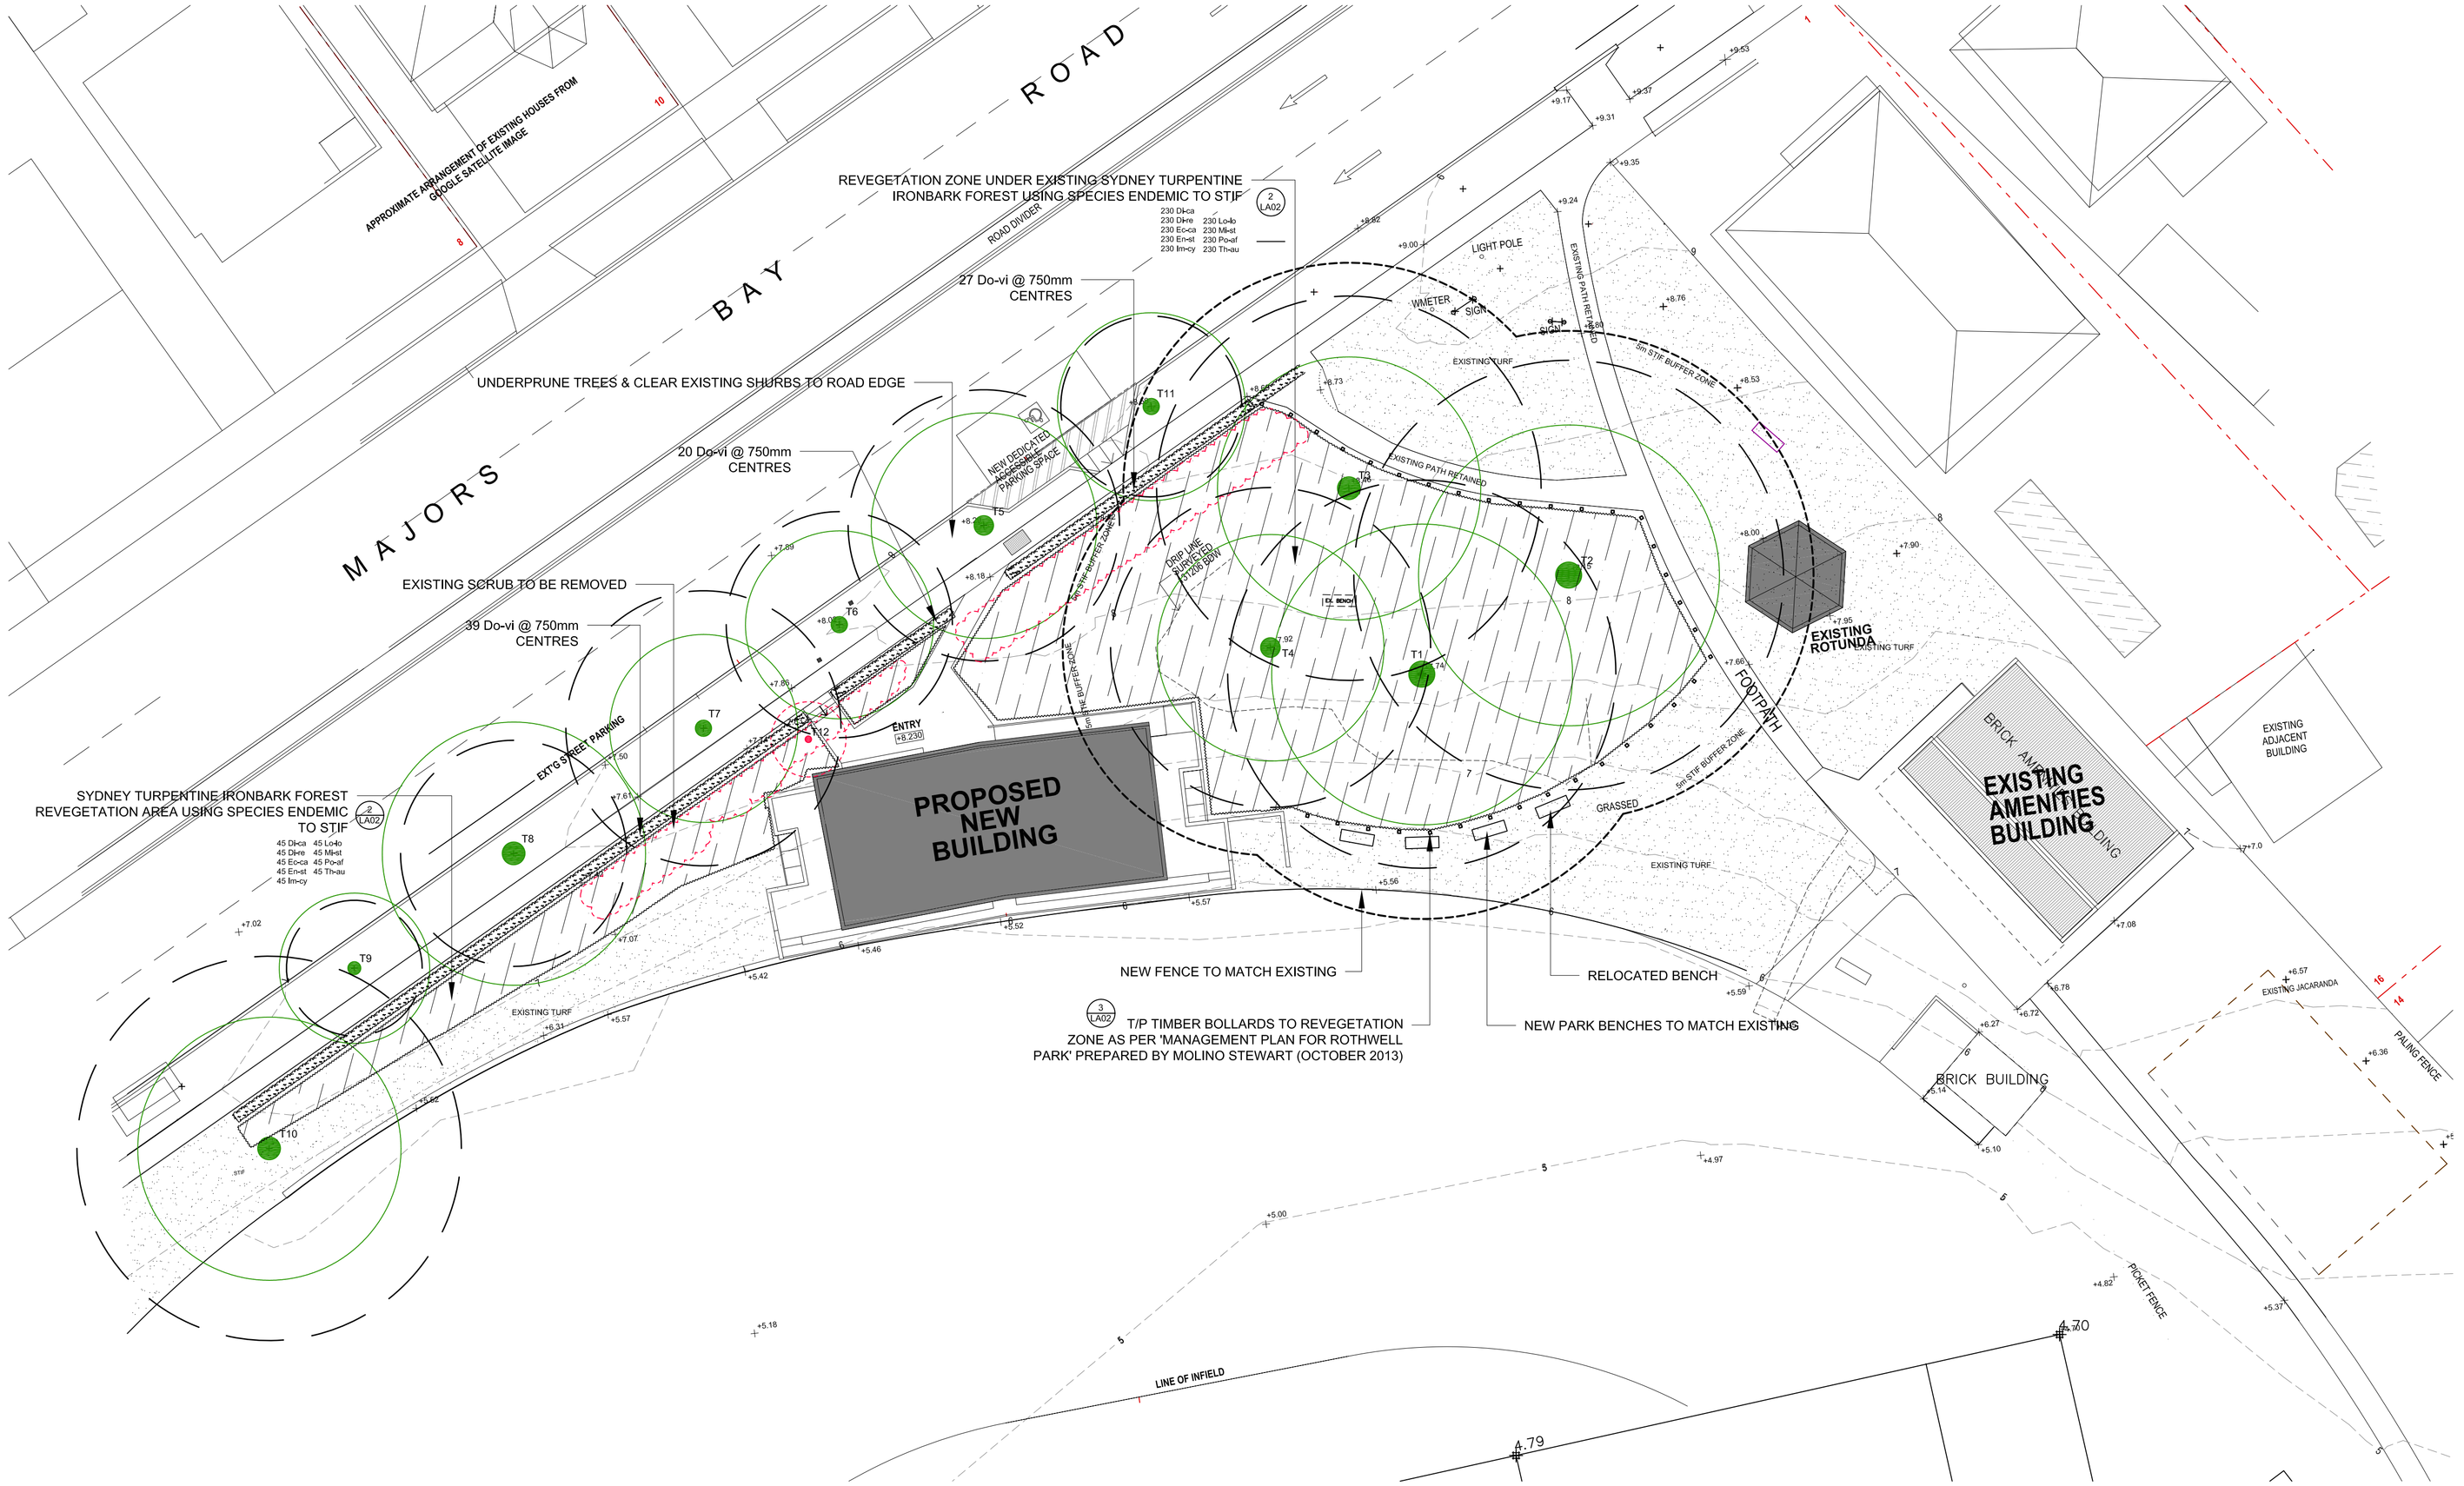

EXISTING VEGETATION SCHEDULE

ID	BOTANICAL NAME	COMMON NAME	HEIGHT (m)	COMMENT
TREES RETAINED				
1	*Syncarpia glomulifera*	Turpentine	13	
2	*Syncarpia glomulifera*	Turpentine	13	
3	*Syncarpia glomulifera*	Turpentine	12	
4	*Syncarpia glomulifera*	Turpentine	9	
5	*Lophestemon confertus*	Brush Box	8	
6	*Lophestemon confertus*	Brush Box	7	
7	*Lophestemon confertus*	Brush Box	8	
8	*Lophestemon confertus*	Brush Box	8	
9	*Syncarpia glomulifera*	Turpentine	5	
10	*Syncarpia glomulifera*	Turpentine	10	
11	*Lophestemon confertus*	Brush Box	6	
TREES REMOVED				
12	*Corymbia maculata*	Spotted Gum	6	

NOTE:
1 Tree heights as per survey prepared by *TreeiQ (draft) dated 3 December 2013*

PLANT SCHEDULE

ID	BOTANICAL NAME	COMMON NAME	HEIGHT (m)	SIZE	QTY
SHRUBS					
Do-vi	*Dodonaea viscosa purpurea*	Purple Leafed Hob-Bush	3m	300mm	86
GROUNDCOVERS					
Di-ca	*Dianella caerulea*	Paroo Lily	0.5m	Tube	275
Di-re	*Dichondra repens*	Kidney Weed	0.1m	Tube	275
Ec-ca	*Echinopogon caespitosus*	Hedgehog Grass		Tube	275
En-st	*Entolasia stricta*	Wiry Panic		Tube	275
Im-cy	*Imperata cylindrica*	Blady Grass		Tube	275
Lo-lo	*Lomandra longifolia*	Spiny-headed mat-rush	1m	Tube	275
Mi-st	*Microlaena stipoides*	Weeping Grass	0.7m	Tube	275
Po-af	*Poa affinis*			Tube	275
Th-au	*Themeda australis*	Kangaroo Grass	1.5m	Tube	275

NOTE:
* Plant quantities on planting plan take precedence over quantities identified in this schedule.

TaylorBrammer
TAYLOR BRAMMER LANDSCAPE ARCHITECTS PTY LTD
SYDNEY STUDIO
218 Oxford Street
Woollahra, NSW, 2025
T 61 2 9387 8855
F 61 2 9387 8155
E sydney@taylorbrammer.com.au

NOTES:

LEGEND:
SITE BOUNDARY
EXISTING TREE RETAINED WITH TPZ DASHED
EXISTING TREE REMOVED
PROPOSED SHRUBS
PROPOSED GROUNDCOVERS
TURF
EXISTING CONTOUR
PROPOSED NEW CONTOUR

ISSUE	DESCRIPTION	DATE
B	DA SUBMISSION - BLD LOCATION	19.12.2013
A	DA SUBMISSION	05.12.2013

PROJECT:
ROTHWELL PARK,
MAJORS BAY ROAD, CONCORD

DRAWING TITLE:
DA LANDSCAPE PLAN

CLIENT:
BRIARS SPORTING CLUB

0 2 4 8 12m

SCALE: 1:200 @A1 | CHECKED: AL | DRAWING NO: | REVISION:
CREATED: 03.12.2013 | JOB NO: 13-162S | LA01 | B
DRAWN: TS | DESIGNED: AL

Copyright of Taylor Brammer Landscape Architects Pty Ltd.
ABN 61 098 724 988